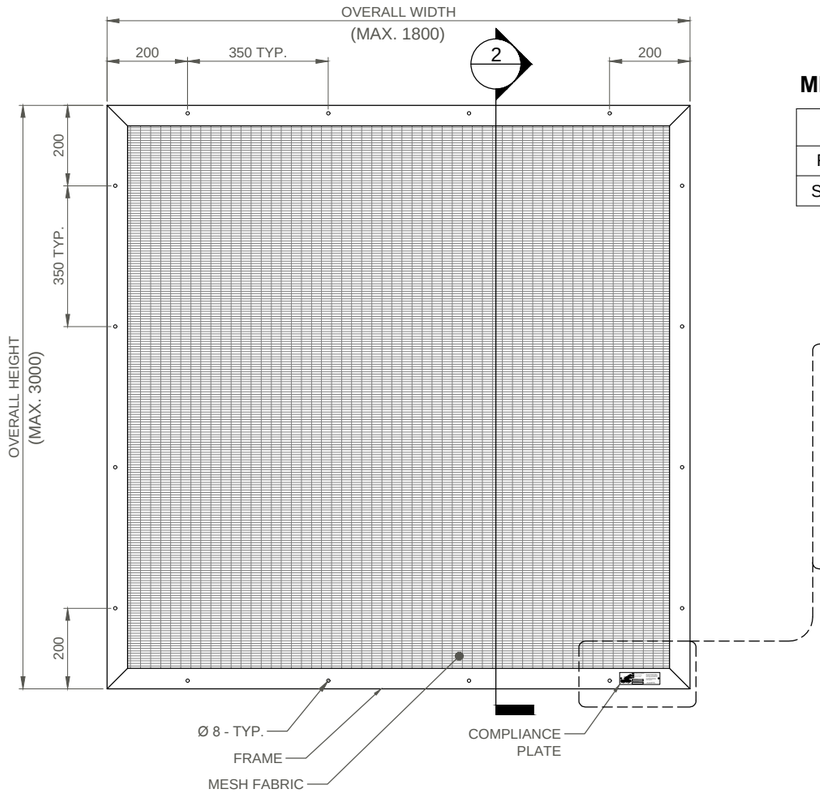

1 ELEVATION
Scale N.T.S

MICROLOUVRE AS (FE 51)

	MATERIAL	TYPE	PPC
FRAME	ALUMINUM	FE 51	DULUX
SCREEN	BRONZE ALLOY	K700	BLACK / WHITE

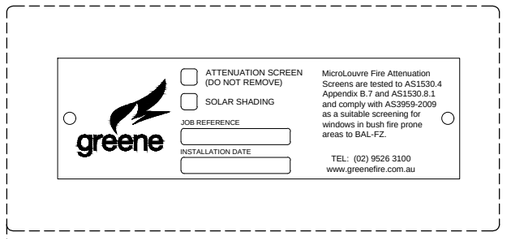

TABLE 1

SUBSTRATE	HOLE SIZE INTO SUBSTRATE	FIXING INTO SUBSTRATE	HOLE SIZE INTO FRAME
CONCRETE	Ø 5.5	PRODUCT CODE: 41045 WURTH FIXING M7.5 x 72	Ø 8
STEEL	N/R	PRODUCT CODE: A1149 WAFER TEK SCREW 10-24 x 30 GR.410 S/S	Ø 5
TIMBER	Ø 5.5	PRODUCT CODE: 41045 WURTH FIXING M7.5 x 72	Ø 8
BRICK	Ø 5.5	PRODUCT CODE: 41045 WURTH FIXING M7.5 x 72	Ø 8
ALUMINUM SHS A1152 (25 x 25 x 2)	FRAME TO SHS: N/R SHS TO SUBSTRATE: DEPENDING ON SUBSTRATE	PRODUCT CODE: A1149 WAFER TEK SCREW 10-24 x 30 GR.410 S/S	Ø 5

	WIDTH (mm)	HEIGHT (mm)	FIX TYPE		
ML-01			F	R	F/R
ML-02			F	R	F/R
ML-03			F	R	F/R
ML-04			F	R	F/R
ML-05			F	R	F/R
ML-06			F	R	F/R
ML-07			F	R	F/R
ML-08			F	R	F/R
ML-09			F	R	F/R
ML-10			F	R	F/R

LEGEND: F FACE FIX - TOP & BOTTOM (2a)

R REVEAL FIX - TOP & BOTTOM (2b)

F/R FACE FIX - TOP / REVEAL FIX - BOTTOM (2c)

CLIENT APPROVAL
APPROVED BY:
DATE:

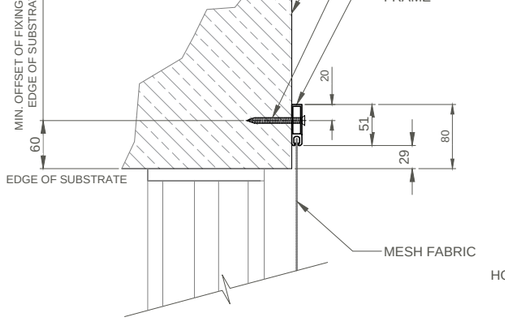

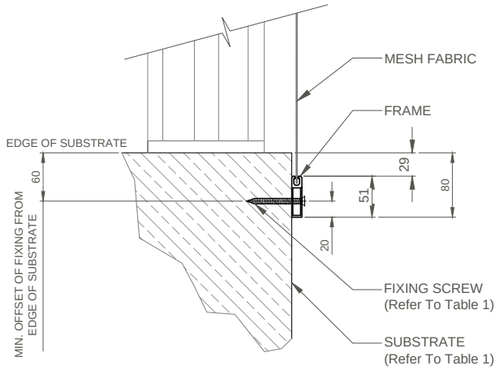

2a DETAIL - FACE FIX
Scale N.T.S

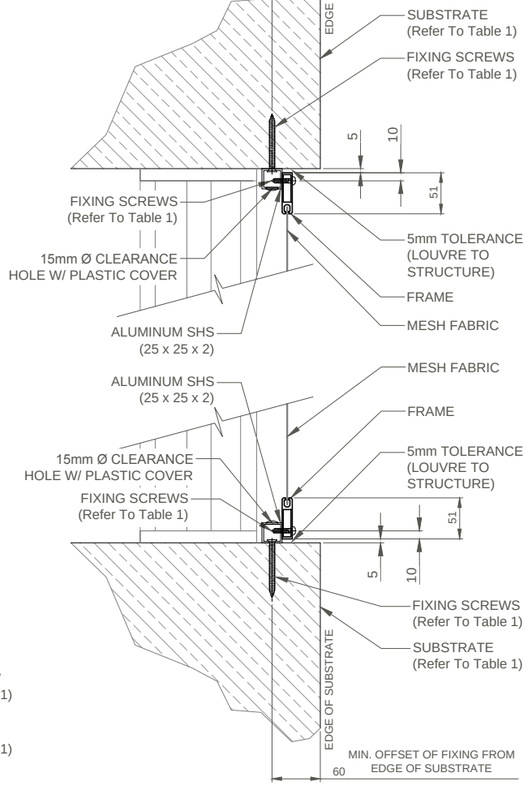

2b DETAIL - REVEAL FIX
Scale N.T.S

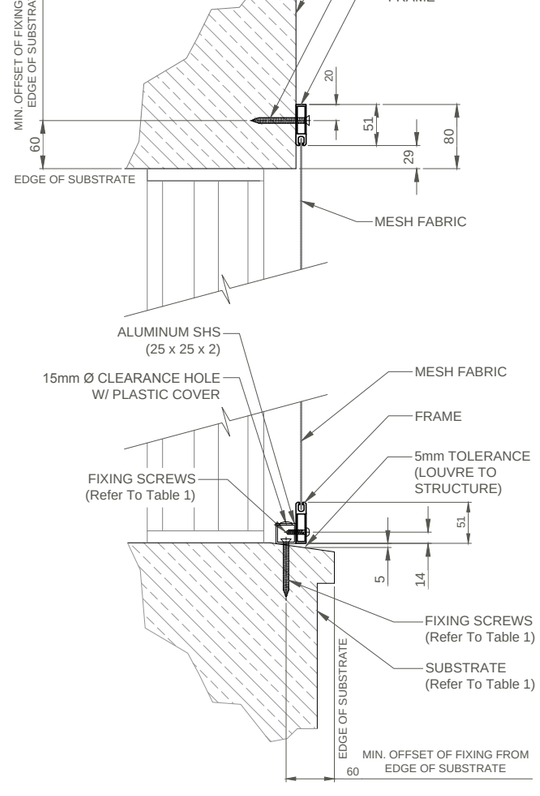

2c DETAIL - FACE / REVEAL FIX
Scale N.T.S

NOTES:

1. DO NOT SCALE FROM THE DRAWING
2. ALL DIMENSIONS ARE IN MILLIMETERS AND LEVELS ARE IN METERS UNLESS NOTED OTHERWISE
3. ALL DIMENSIONS AND LEVELS TO BE VERIFIED AND CONFIRMED ON SITE PRIOR TO COMMENCEMENT OF WORK
4. IT IS IMPERATIVE THAT THE FIRE/SMOKE CURTAINS ARE OPERATED FREE FROM OBSTRUCTION
5. FREE OBSTRUCTION FULL CURTAIN LENGTH REMOVABLE CEILING ACCESS TO BE PROVIDED FOR FIRE/SMOKE CURTAIN COMMISSIONING AND FUTURE MAINTENANCE
6. NO FIXING BY OTHERS TO EITHER HEADBOXING OR FIRE CURTAIN SIDE GUIDES
7. ALL METALWORK SUPPLIED IN GALV. MS UNLESS NOTED OTHERWISE
8. BOXING OVER 2.5 MTRS TO HAVE A VISIBLE JOINT
9. SMOKE SEAL IF REQUIRED ARE IN A LIGHT GREY COLOUR WHERE VISIBLE
10. ALL SUB STRUCTURES TO BE SUITABLY FIRE RATED (BY OTHERS)
11. ALL FLOORS/WALLS TO BE PLUMB & TRUE PRIOR TO CURTAIN INSTALLATION
12. ALL DIMENSIONS ARE SUBJECT TO +/- 10MM TOLERANCE

LEGEND:

PRODUCT TYPE

MicroLouvre
ATTENUATION SCREEN

DRAWING ISSUED FOR

- ☐ PROPOSAL
- ☐ COORDINATION
- ☐ APPROVAL
- ☐ AS FOR CONSTRUCTION
- ☐ AS BUILT

REV	DESCRIPTION	DRAWN	DATE

greene fire
Unit 12, 7-11 Parraweena Road,
Taren Point NSW 2229
Tel: (02) 9526 3100
Fax: (02) 9526 3111
Email: info@greenefire.com.au
Web: www.greenefire.com.au

ALL RIGHTS RESERVED. THIS DESIGN MAY NOT BE REPRODUCED IN ANY MATERIAL FORM, INCLUDING ELECTRONICALLY WITHOUT THE WRITTEN PERMISSION OF THE COPYRIGHT NAMES

PROJECT:

PROJECT REF:

CUSTOMER:

DRAWING TITLE:

MICRO LOUVRE AS
INSTALLATION
FE 51

DRAWN: JC	CHECKED: SR
DATE: 20.12.2018	APPROVED: SR
SCALE: N.T.S	
DRAWING NO: 700-003-MK	REV: 0